
Van Nuys-Lankershim 47000-Acre Subdivision



Phones Bdwy. 3525 Home F 2369 W. P. WHITSETT, WHOLESALE SALES MANAGER

VAN NUYS HEADQUARTERS 319 So. Hill St., Los Angeles, Cal.

Van Nuys-Lankershim 47000-Acre Subdivision

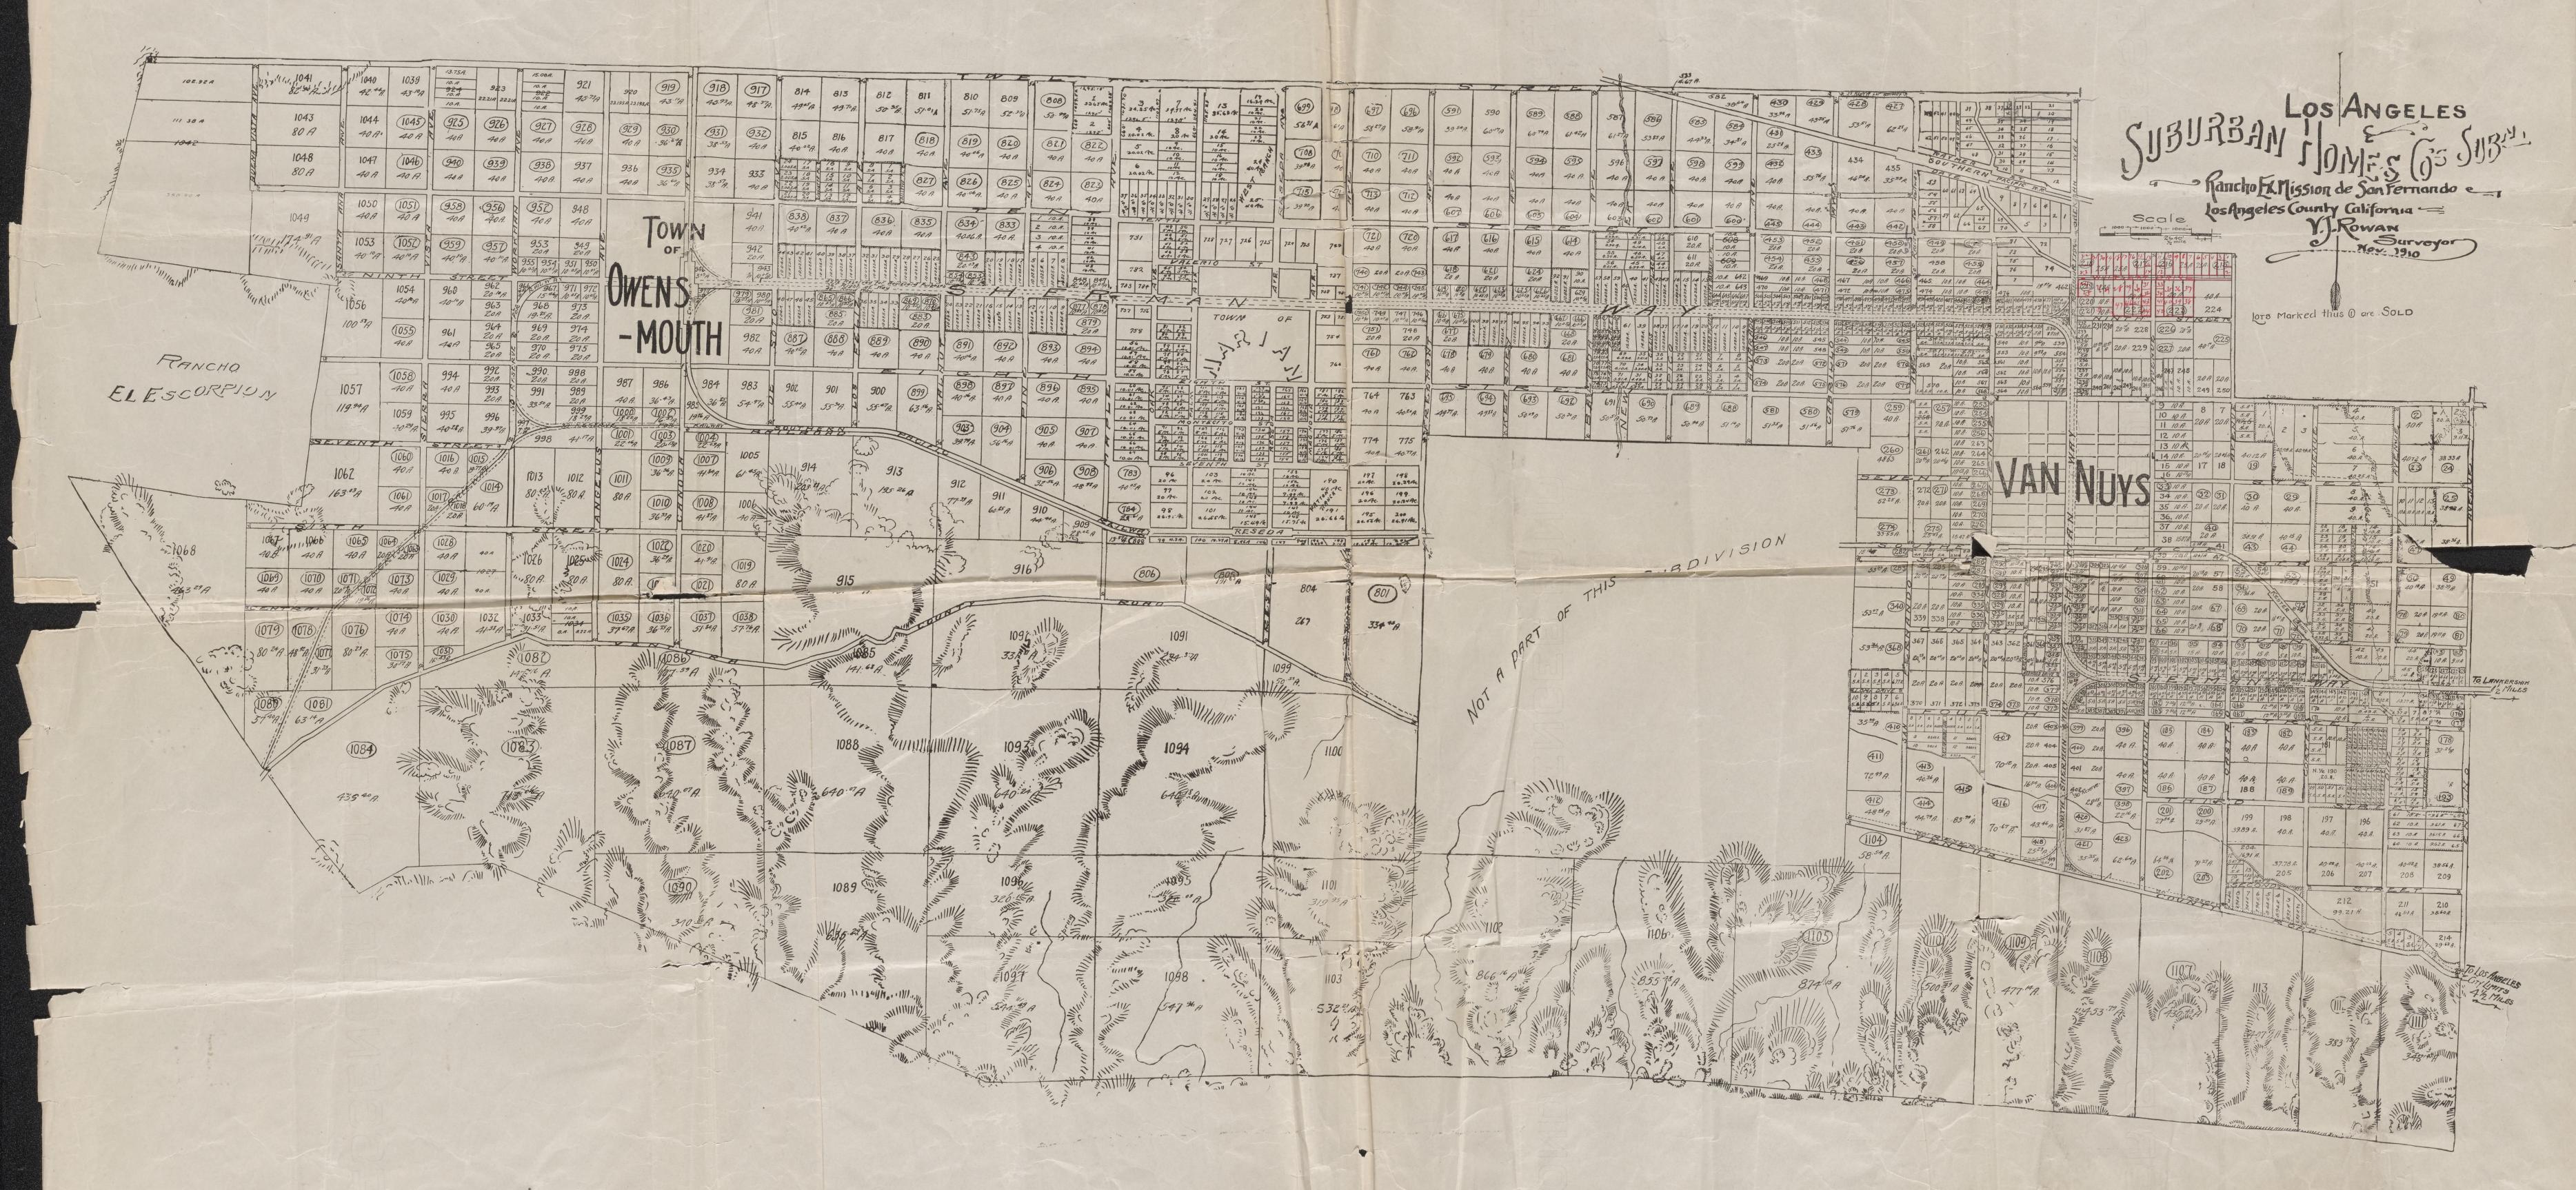

Phones Bdwy. 3525 Home F 2369 W. P. WHITSETT, WHOLESALE SALES MANAGER

VAN NUYS HEADQUARTERS 319 So. Hill St., Los Angeles, Cal.